SURVEY OF PLOTS NO. 103 – 142, 164 BLOCK E AT KITOPENI
BAGAMOYO URBAN AREA - COAST REGION

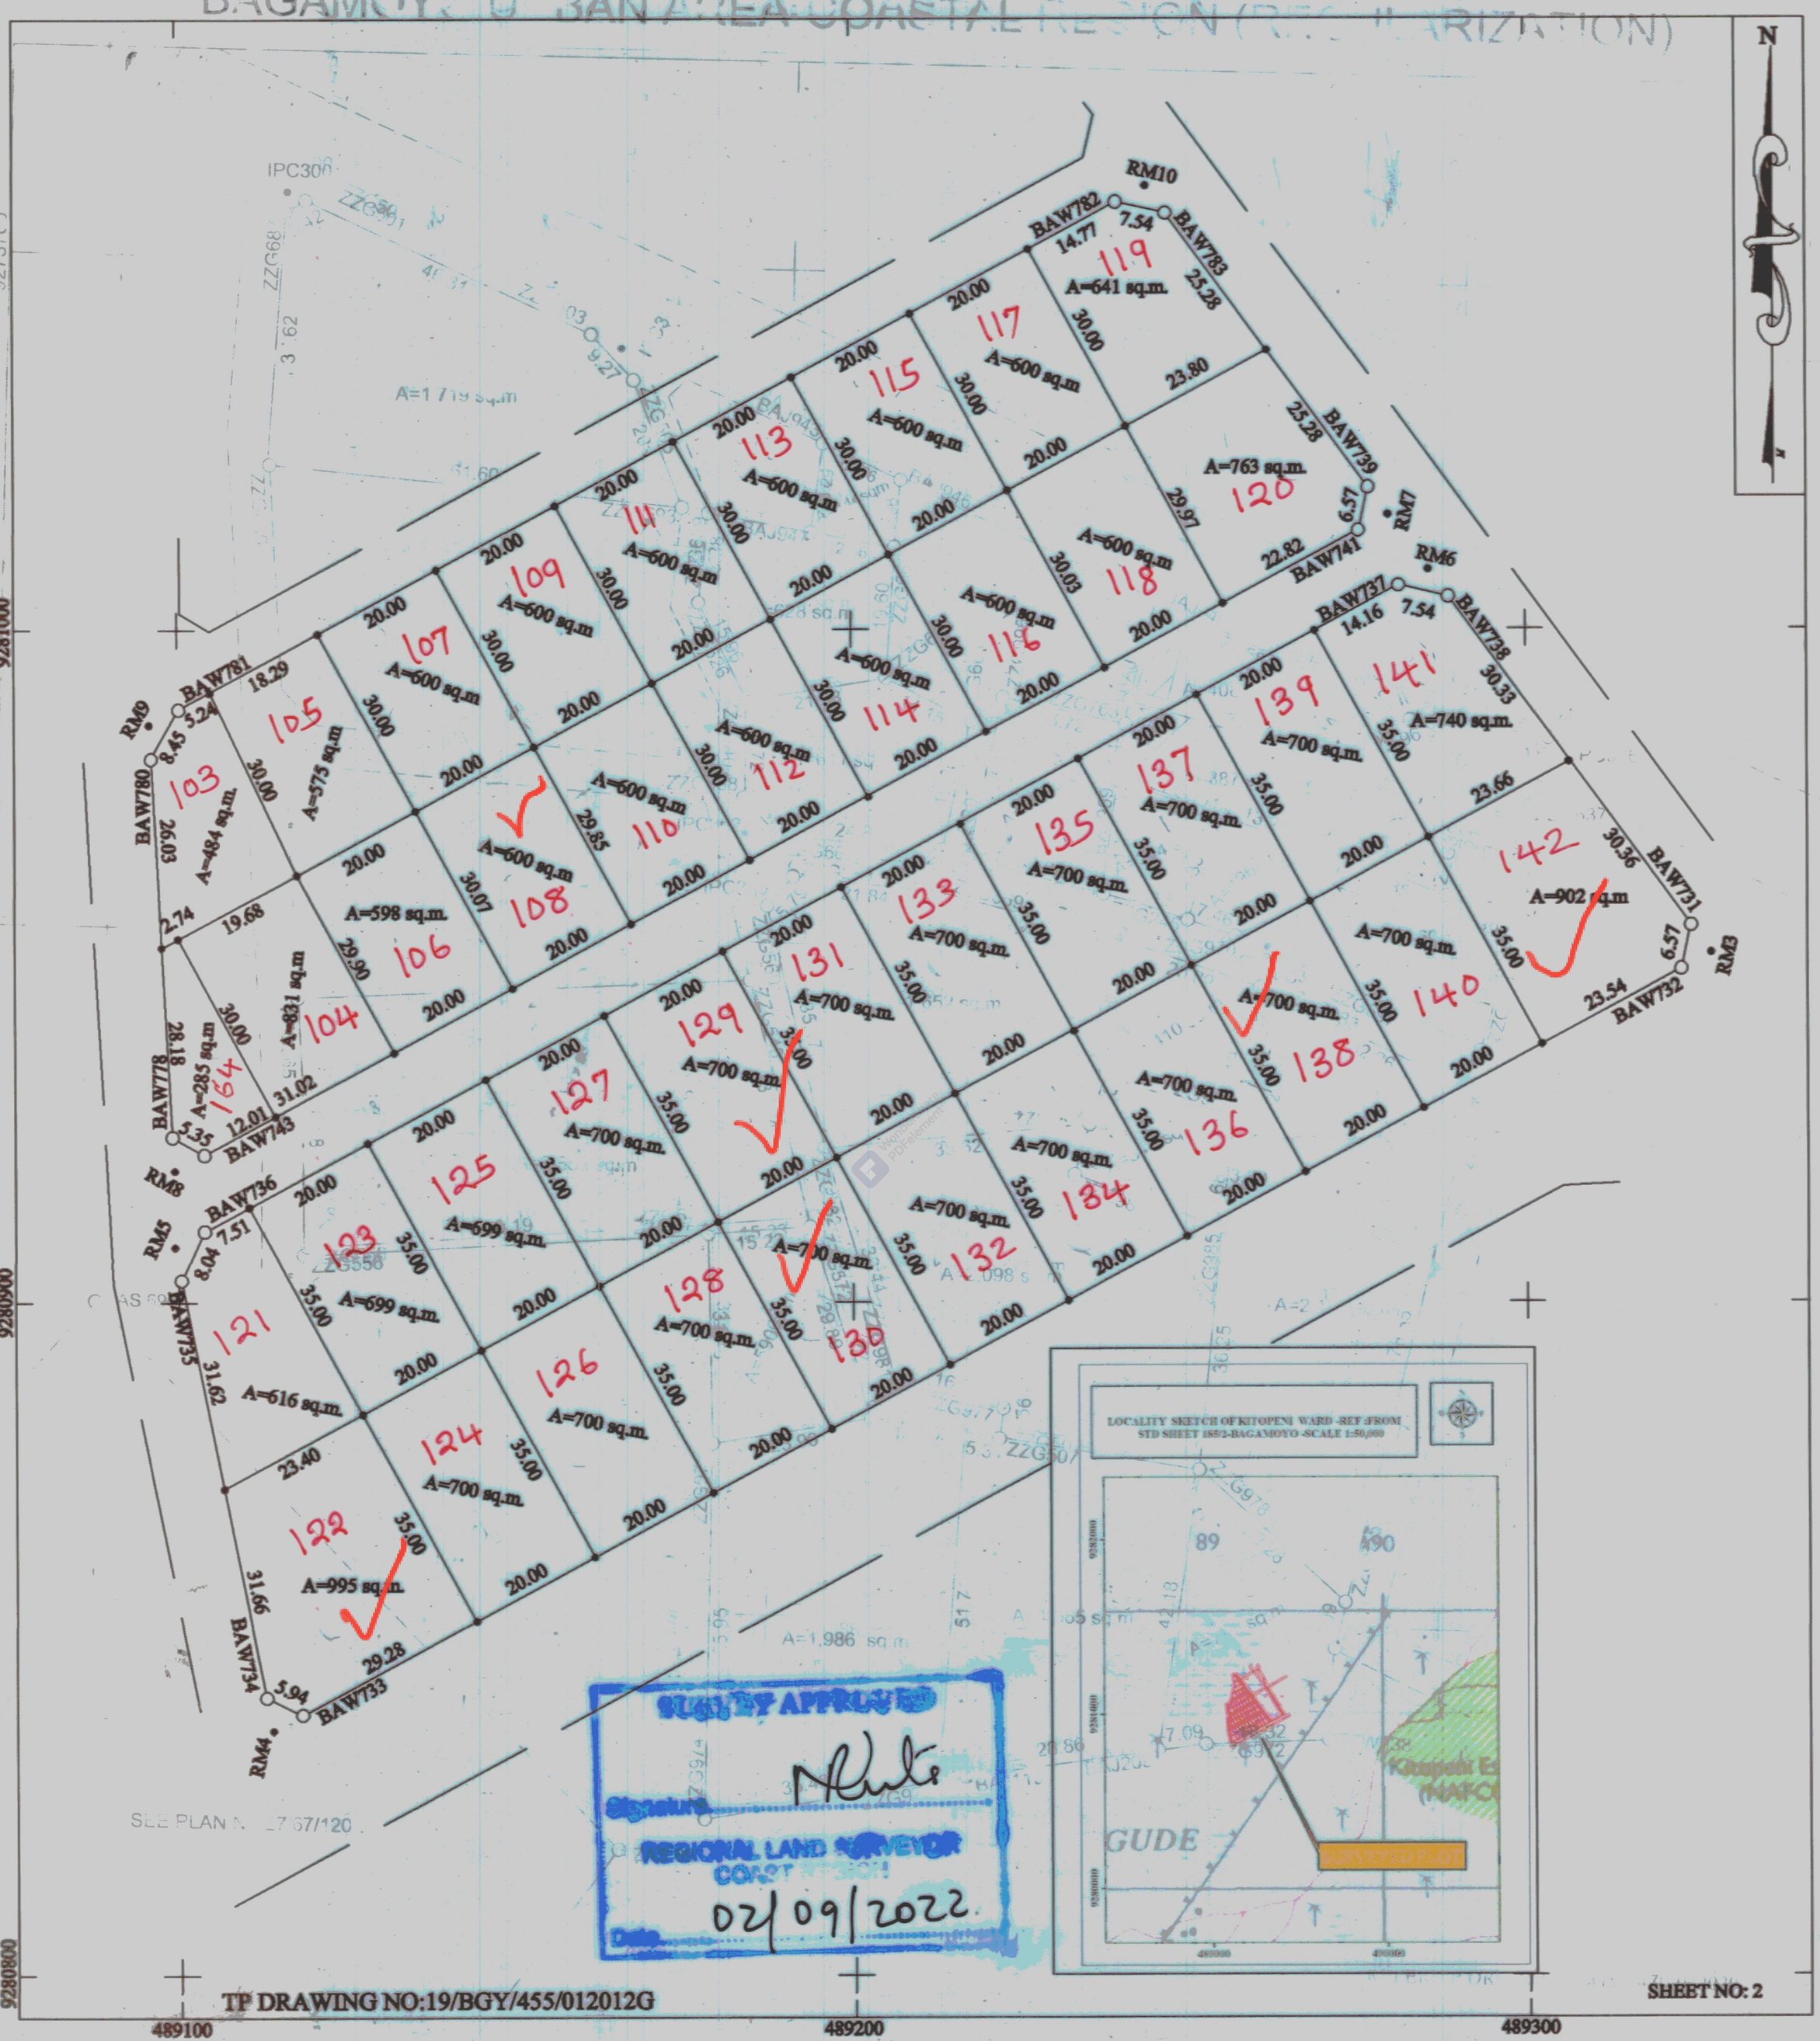

Comps No. 301 D

Mp No 185/11/2

Std sheet No. 185/11

C.C

PLAN No E7 71428

SCALE 1:1000

Ammendments made by:

I. Mwamvua (plots no) 02.9.022

II.

III.

Photostat Copies Sent to

I.

II.

III.

Plan drawn by NGAHWELA VICENT

I hereby certify that the survey represented by this plan was carried out in accordance with the survey regulations.

Date 15.08.2022

MASHAKA, Mahande E
LICENSED LAND SURVEYOR
GEOSPACIAL LAND CONSULT

REGISTERED PLAN NO. 164382

E7-7-428-BDC-3766